Note:
All dimensions to be checked on site.

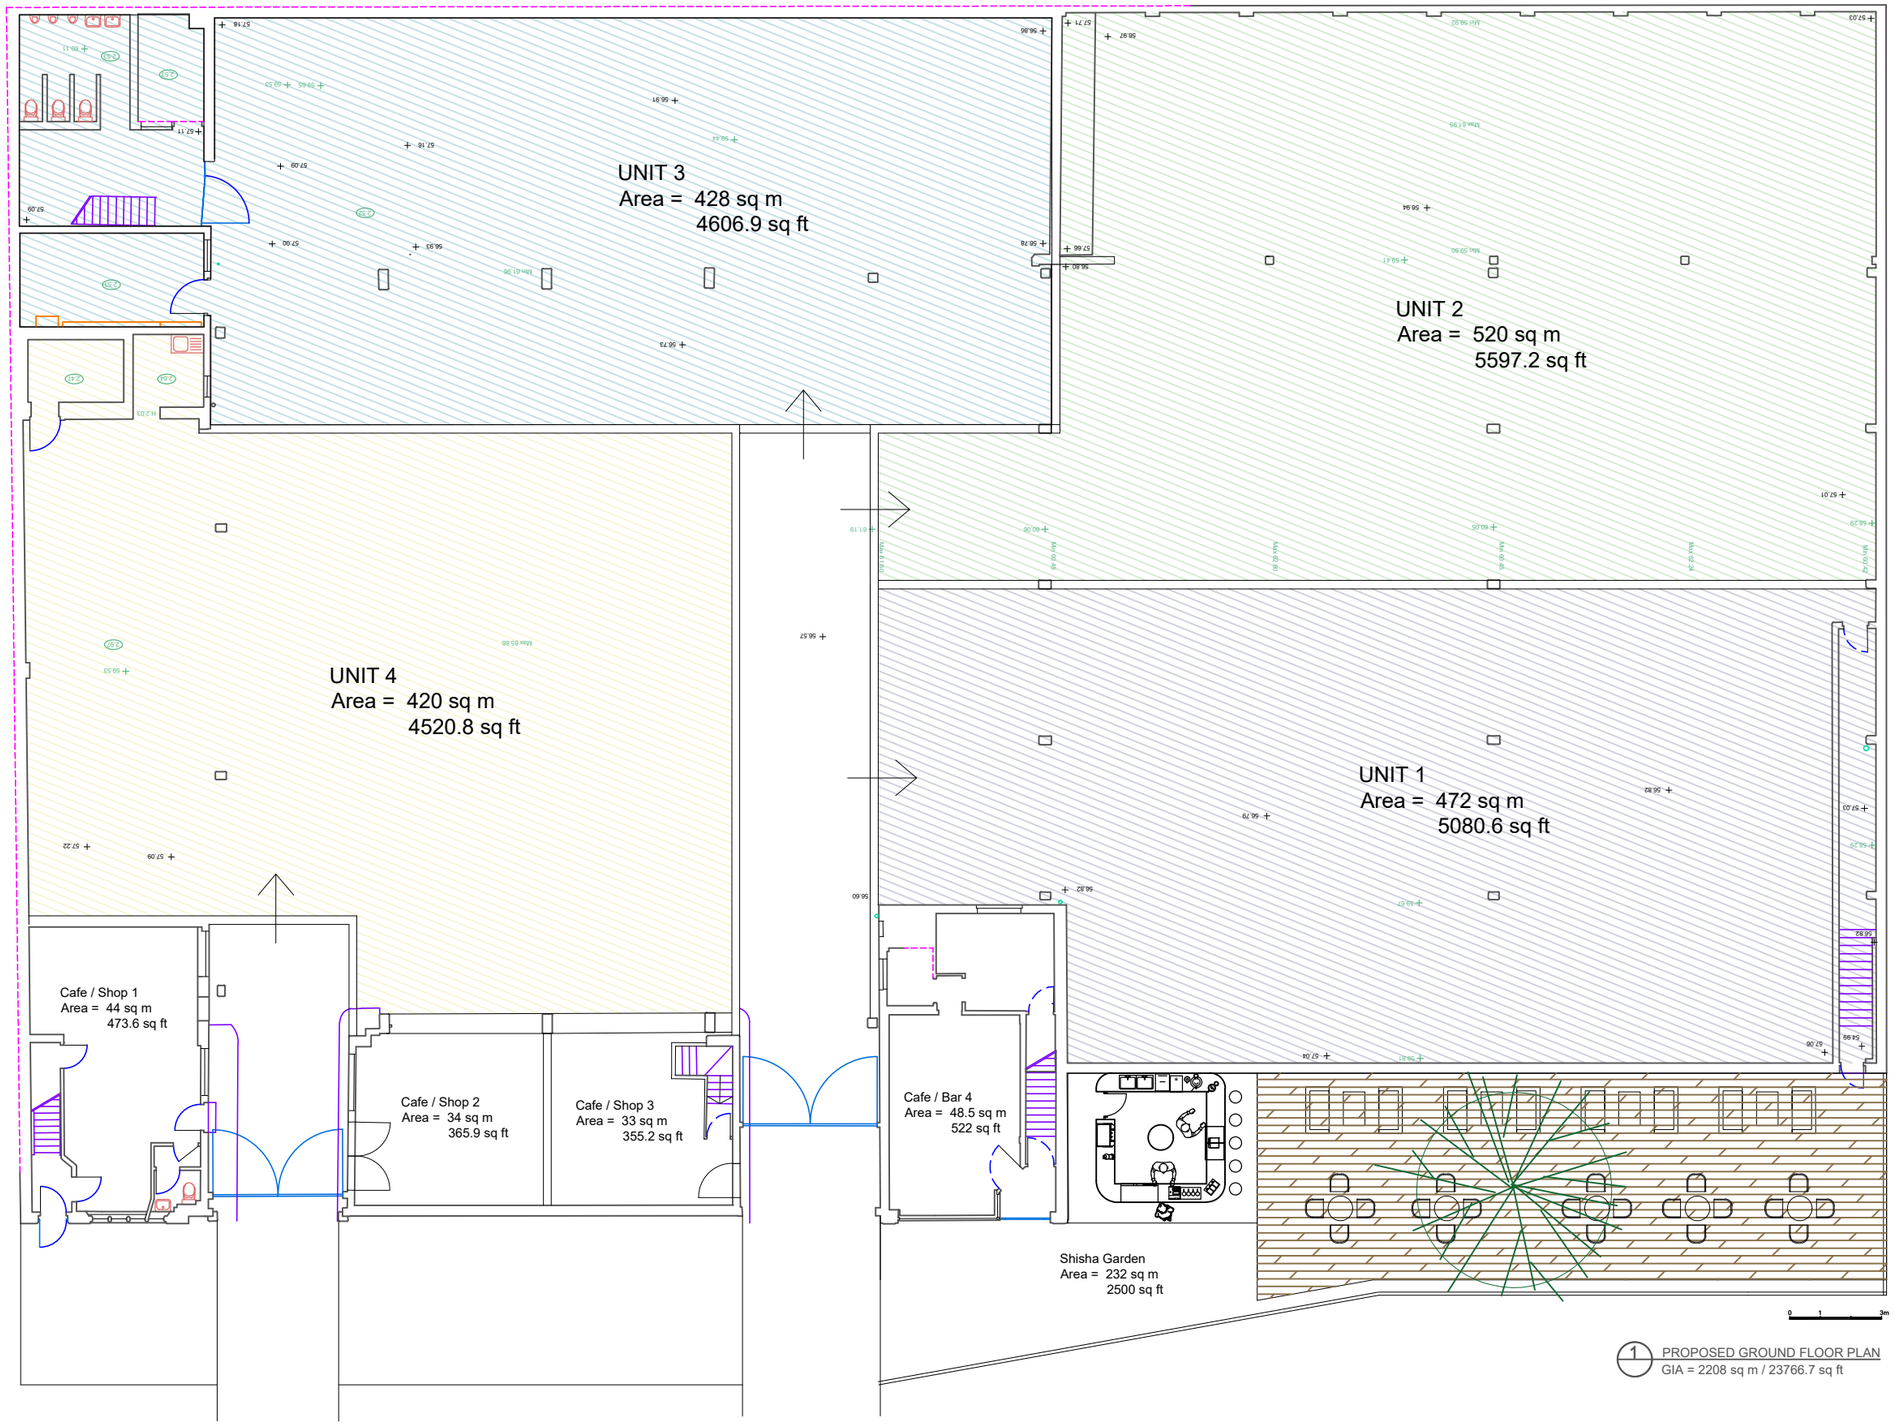

1 PROPOSED GROUND FLOOR PLAN
GIA = 2208 sq m / 23766.7 sq ft

REVISIONS

NO.	DATE	ISSUE

INTERNATIONAL HOUSE, 24 HOLBORN VIADUCT
LONDON, EC1A 2BN
T 077 2310 7059
E b.irakoska@gmail.com

CLIENT: **DAVID NOURANI**
PROJECT: **Church Lane**
DRAWING TITLE: PROPOSED GROUND FLOOR PLAN

DWG No:
REVISION:
DATE: **JULY 2021**
SCALE: A3@ 1:200

©COPYRIGHT BARBARA IRAKOSKA LIMITED